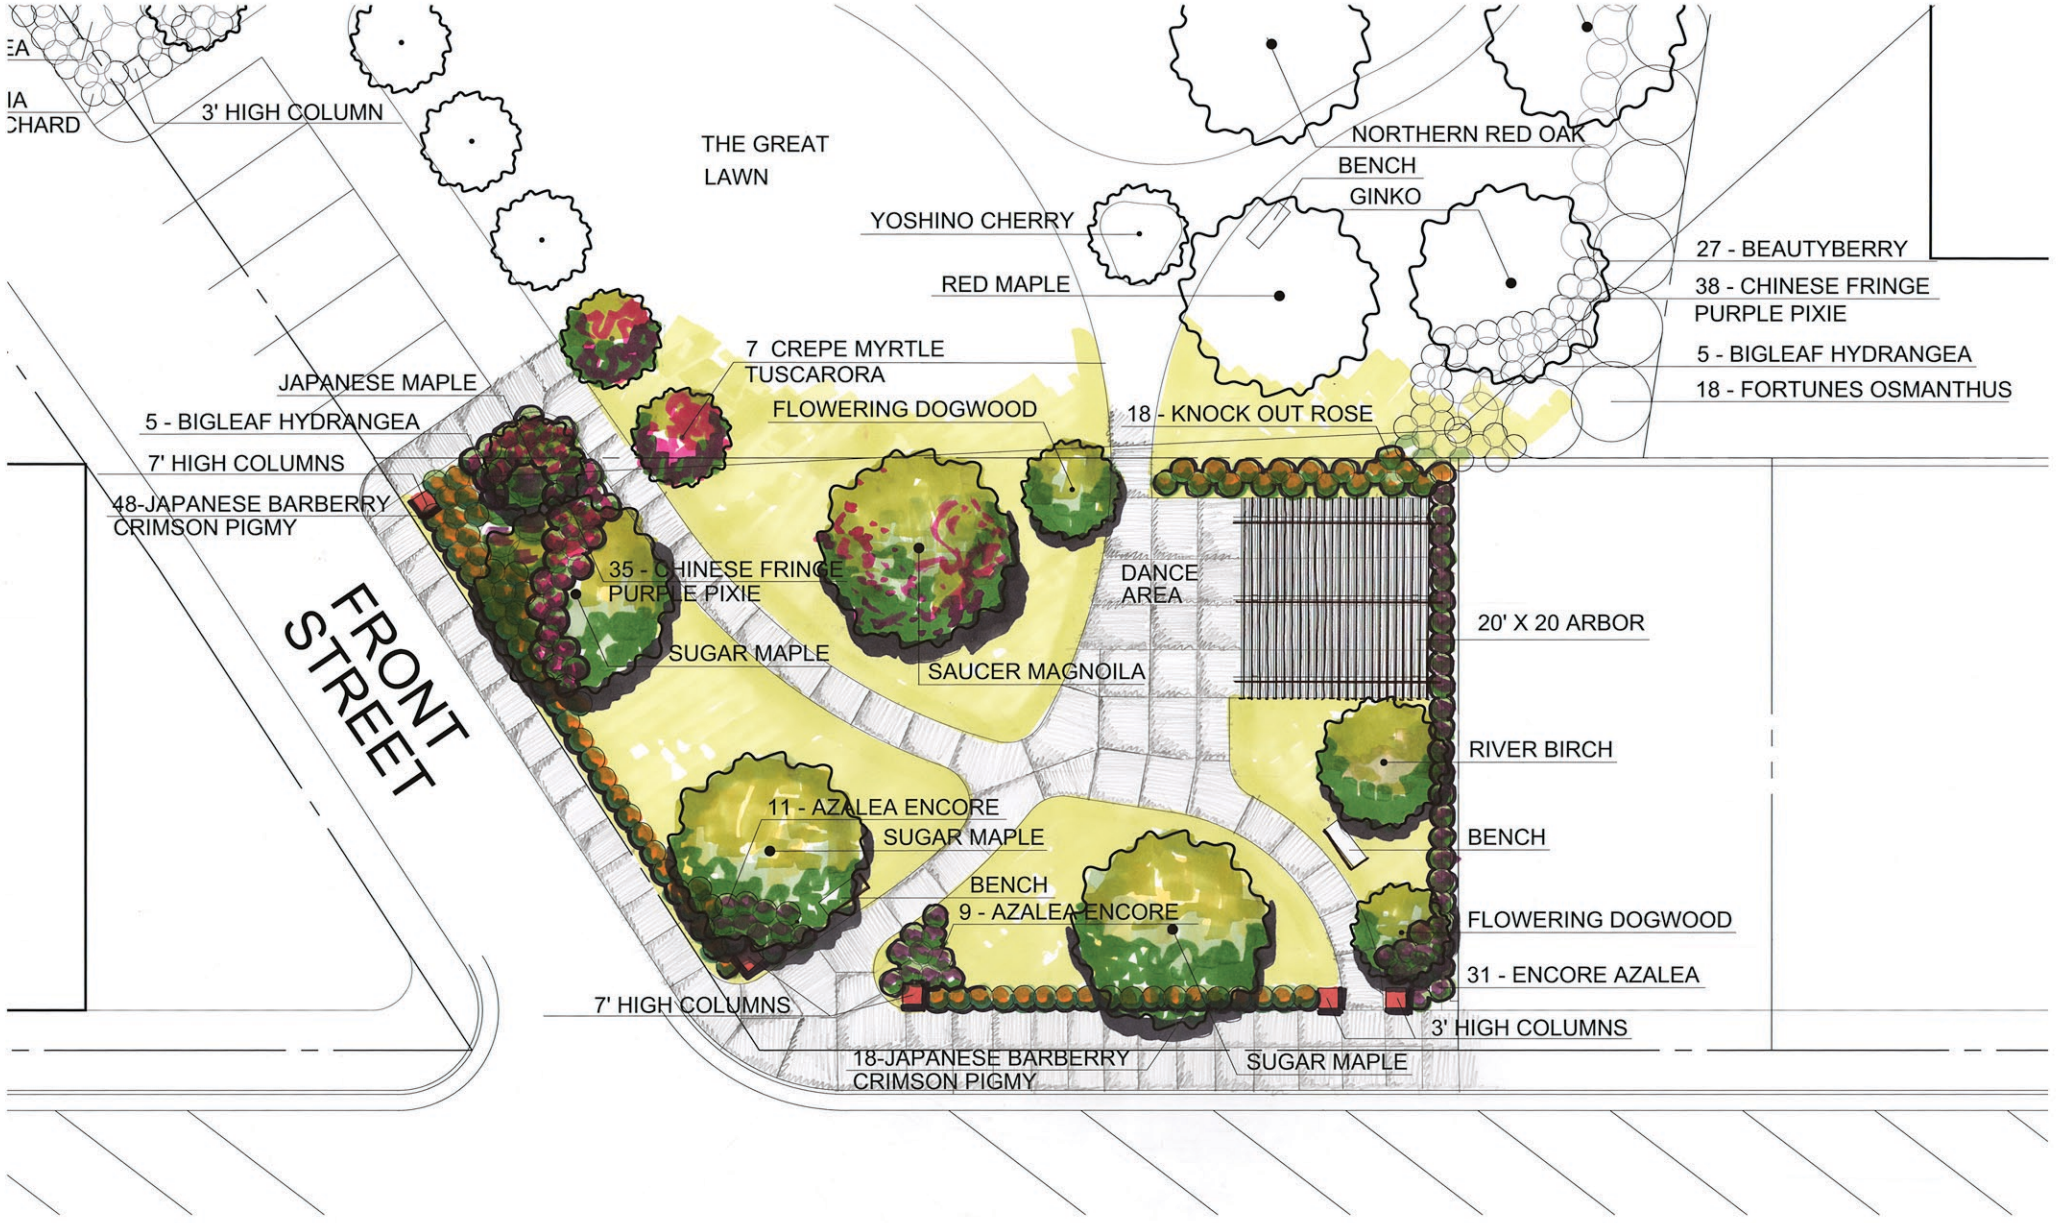

DESIGN TSH
DRAWN RBV
CHECKED TSH
REVISIONS

McBride Hess Design Group, P.A.
Landscape Architecture
Site Planning
1073 Ballard Court, Raleigh, North Carolina 27615
Telephone: 919.952.8299 Fax: 919.952.8299
E-mail: mhd@mcbridehess.com

FRANKLINTON PARK
FRANKLINTON • NORTH CAROLINA

FRANKLINTON PARK
MASTER PLAN
PRELIMINARY DESIGN • OPTION

SHEET 2 OF 2

DATE 03.06.09